THE CHESAPEAKE AND OHIO RAILWAY COMPANY

INSPECTION MOTOR CAR HOUSE
STRUCTURE NO. 109
AT
HINTON

SUMMERS COUNTY — WEST VIRGINIA

HINTON DIVISION --- NEW RIVER SUB-DIV.

SCALE: 1/4" = 1' | DRAWN BY 4/87
CIRCA 1946 | WILLIAM E. SIMONTON III

Copies of these drawings may be made for noncommercial use only

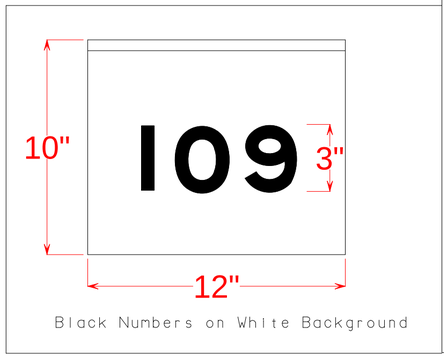

Black Numbers on White Background

BATTEN DETAIL

(Cross Section)

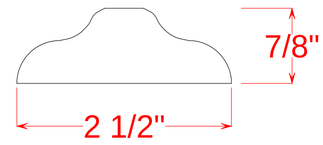

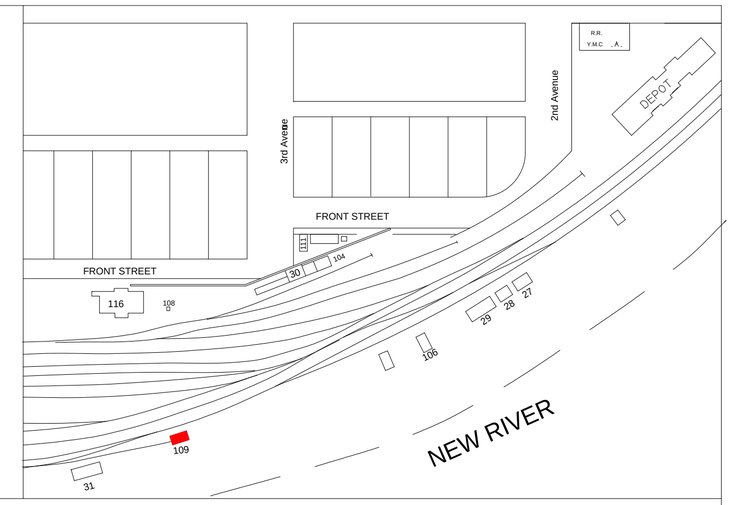

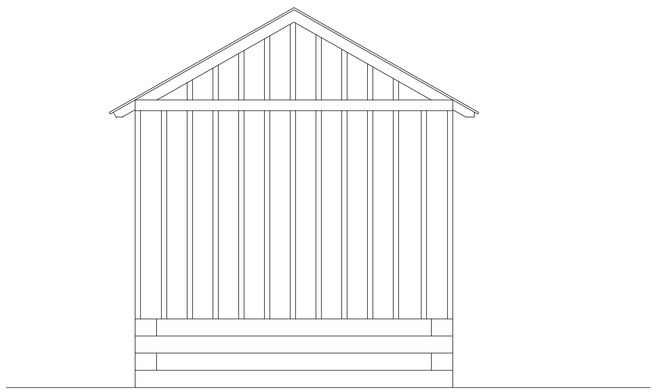

EAST ELEVATION

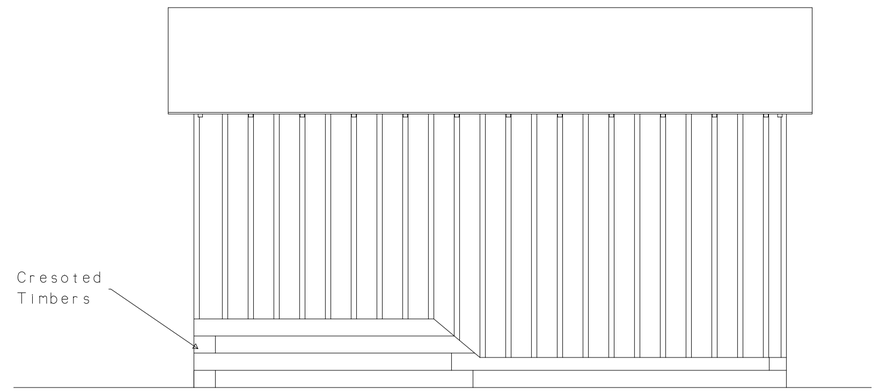

NORTH ELEVATION

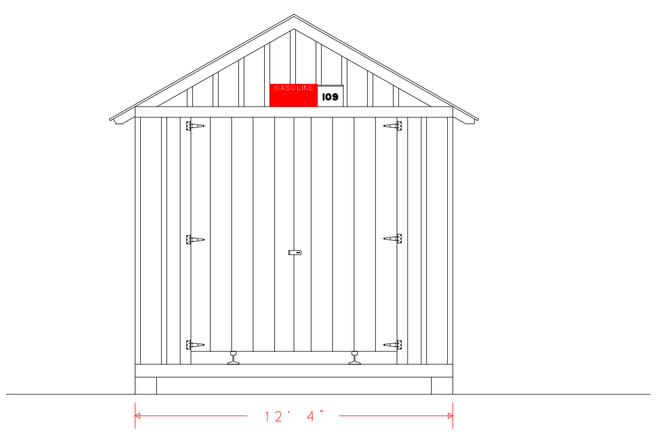

WEST ELEVATION

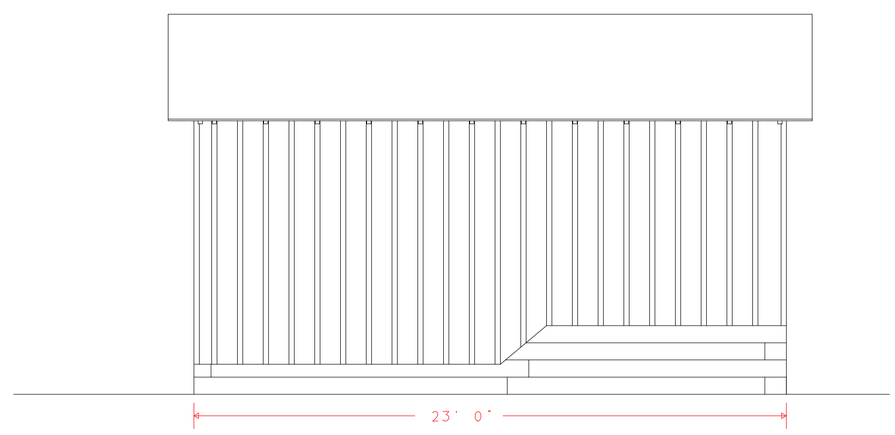

SOUTH ELEVATION

Structure Built July 1942
Structure Razed Late 1985
Location Indicated is Past July 1945