THE CHESAPEAKE AND OHIO RAILWAY COMPANY

ROOF TRUSS (12 thru 17)
AT
HINTON
SUMMERS COUNTY WEST VIRGINIA

HINTON DIVISION --- NEW RIVER SUB-DIV.

Scale: 1/4" = 1 Ft.	DRAWN BY:	6 / 2007
CIRCA 1930	WILLIAM E. SIMONTON III	

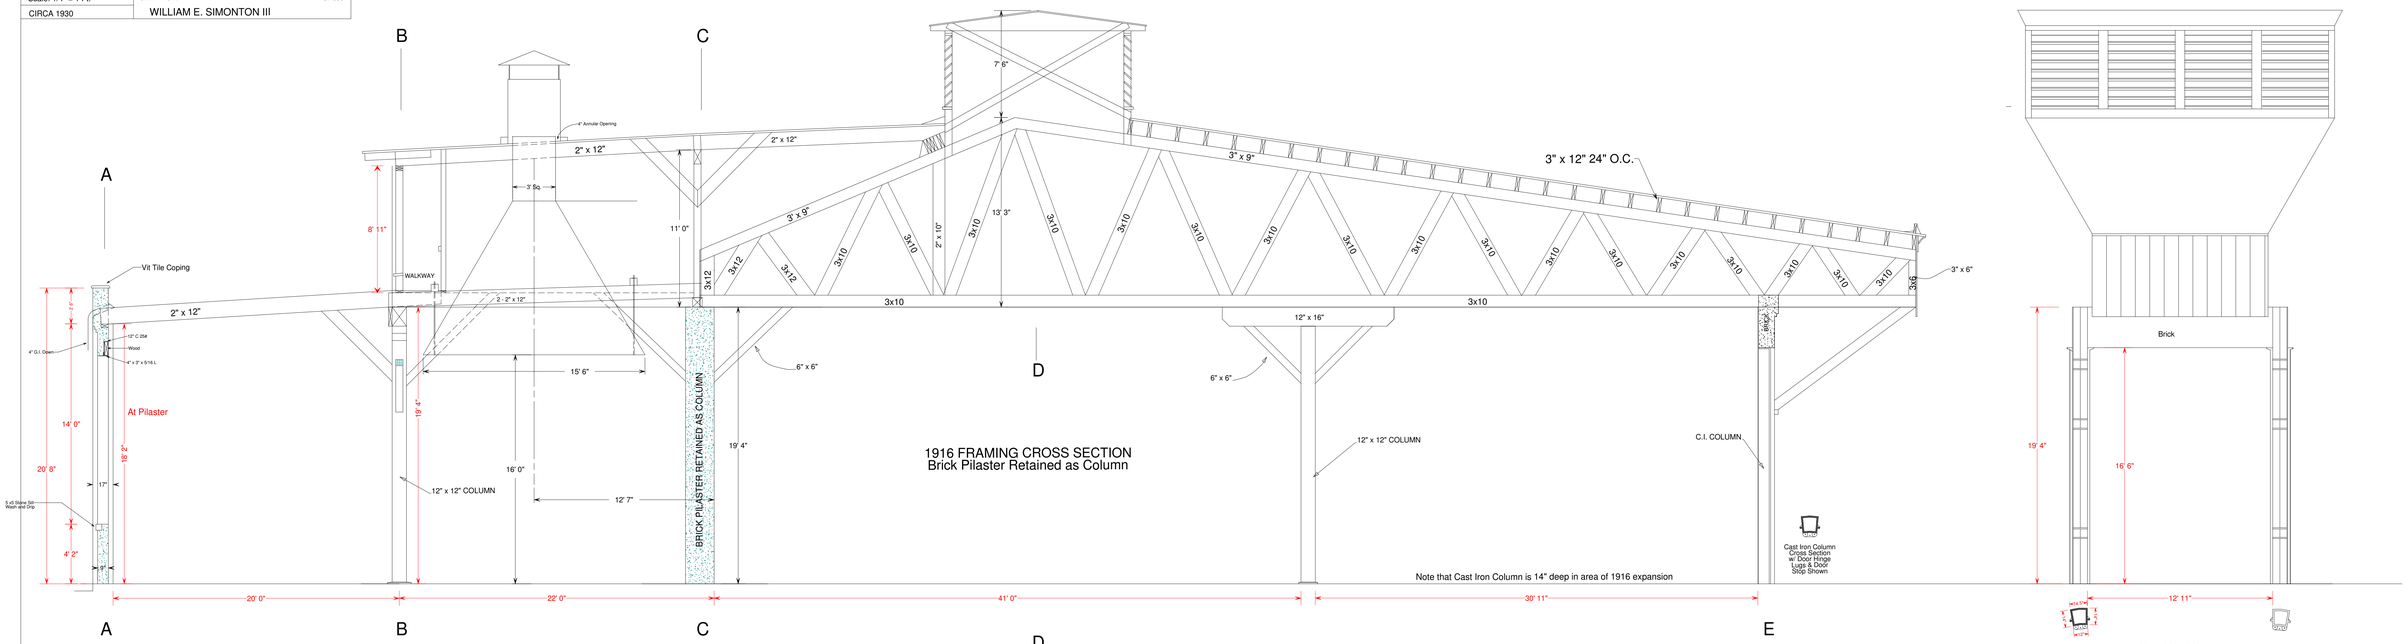

SECTION E - E

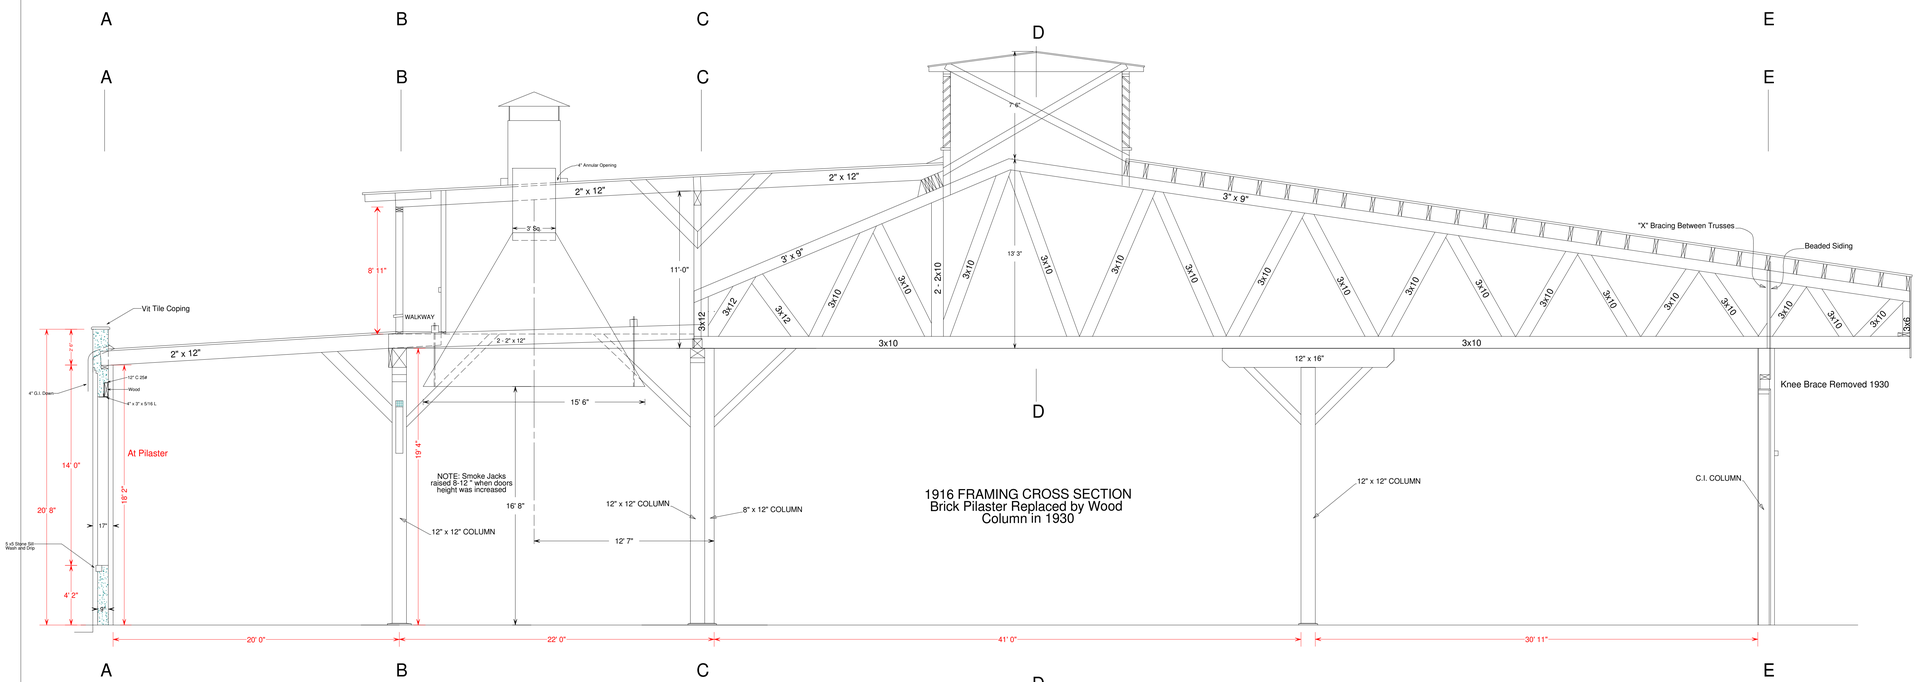

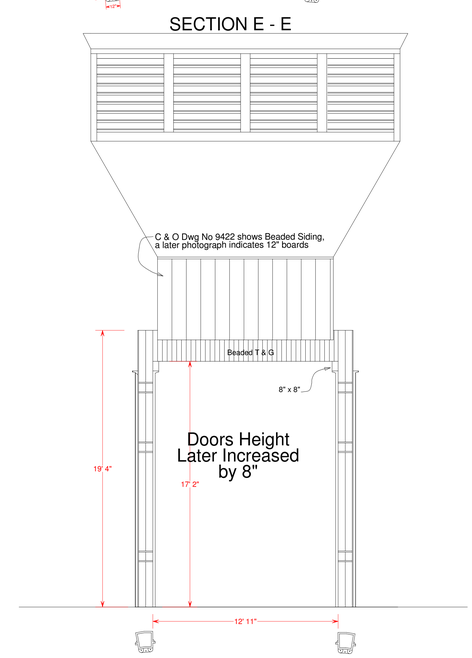

SECTION E - E

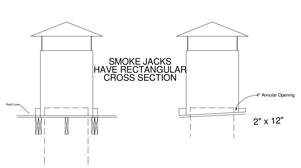

FRAMING OF WALL ABOVE 12" x 16" BEAM IS SHOWN ON C & O PLANS ONLY IN SECTION THE FRAMING ILLUSTRATED IS DERIVED FROM THE NOTES ON THE DRAWINGS AND SHOULD APPROXIMATE THE ACTUAL LAYOUT. ALL RAFTERS AND STUDS ARE SPECIFIED TO BE 24" O.C.

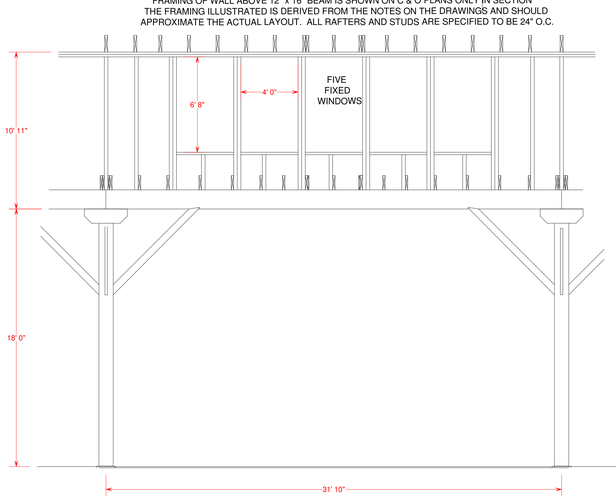

SECTION B - B

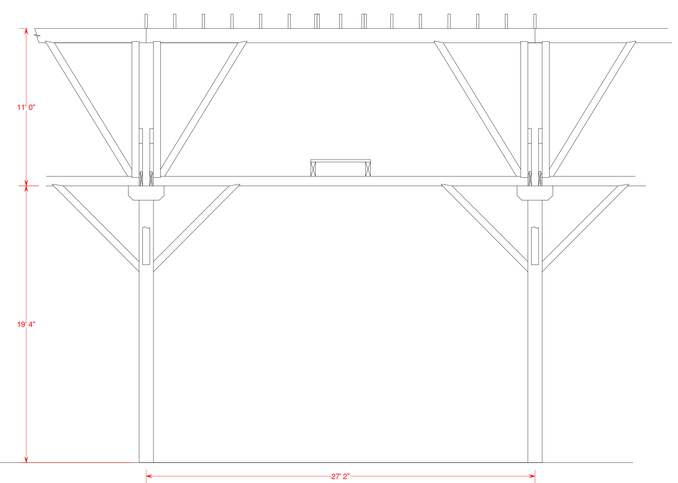

SECTION C - C

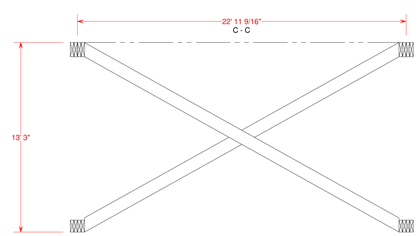

ILLUSTRATED X BRACING BASED UPON PHOTOGRAPH AND SHOULD ONLY BE CONSIDERED TYPICAL

SECTION D - D