THE CHESAPEAKE AND OHIO RAILWAY COMPANY

FIRE WALL BETWEEN PITS11 & 12
AT
HINTON

SUMMERS COUNTY WEST VIRGINIA

HINTON DIVISION --- NEW RIVER SUB-DIV.
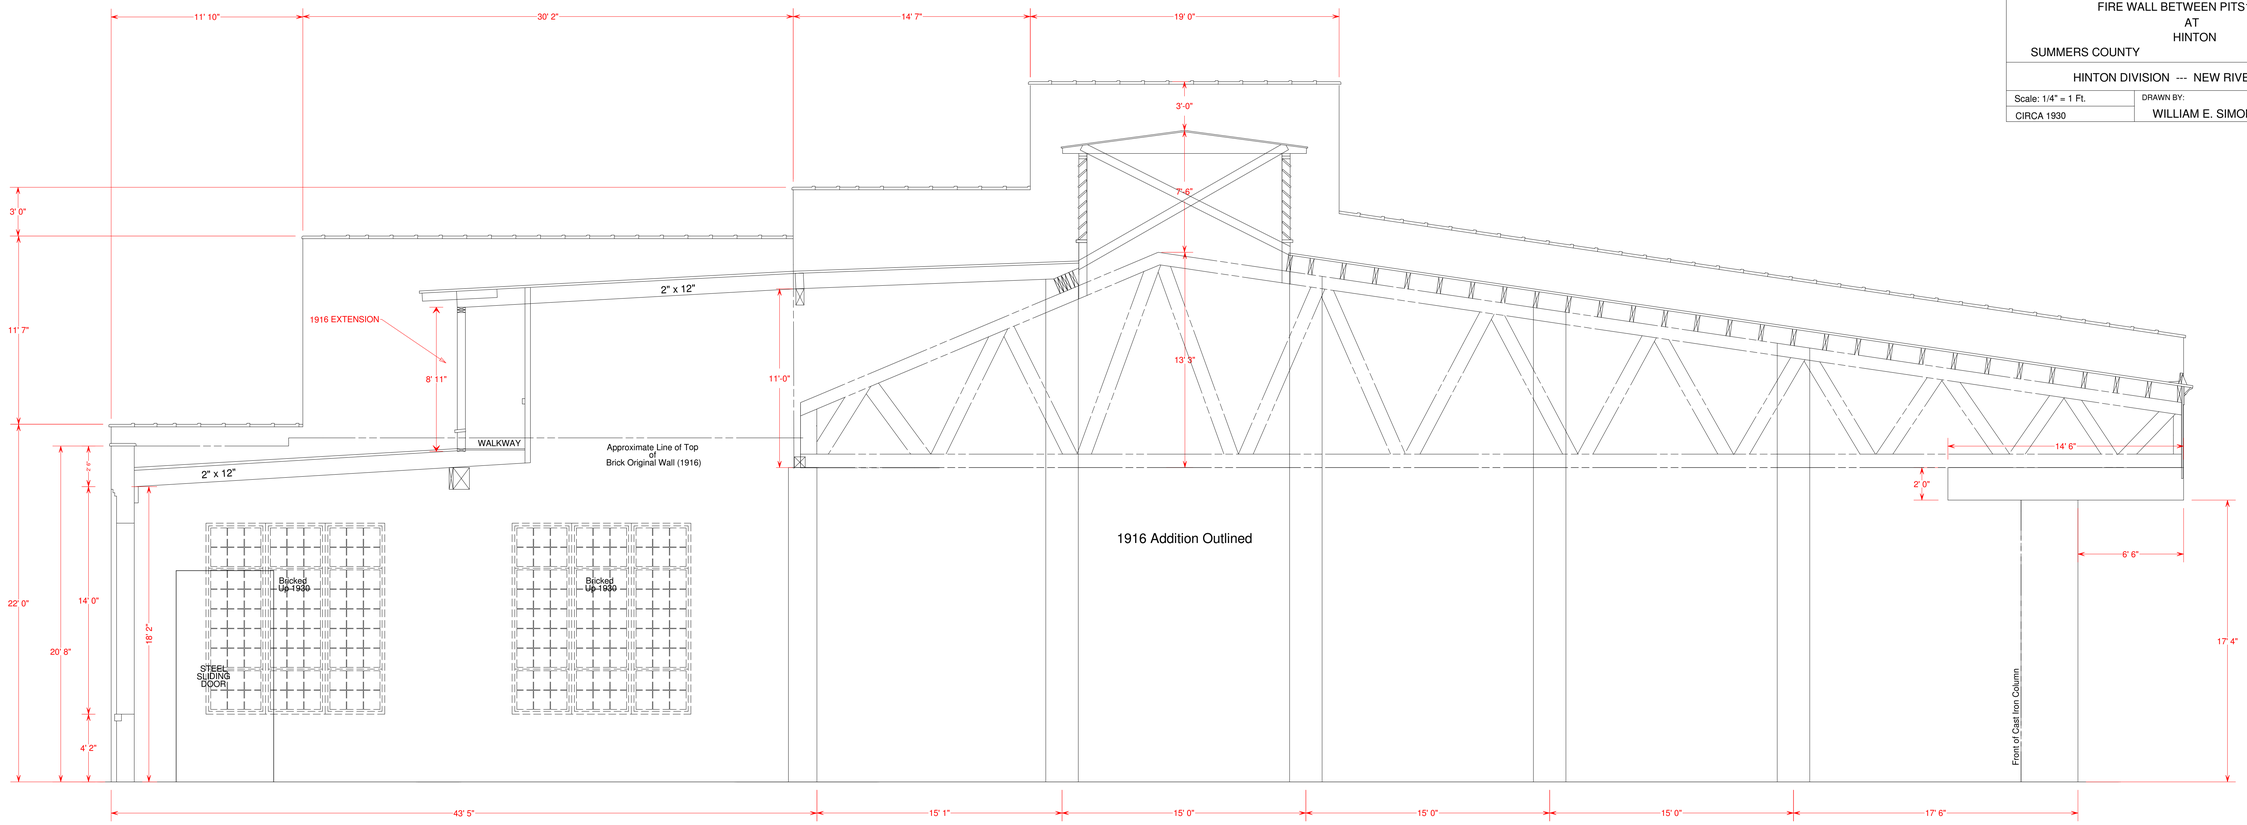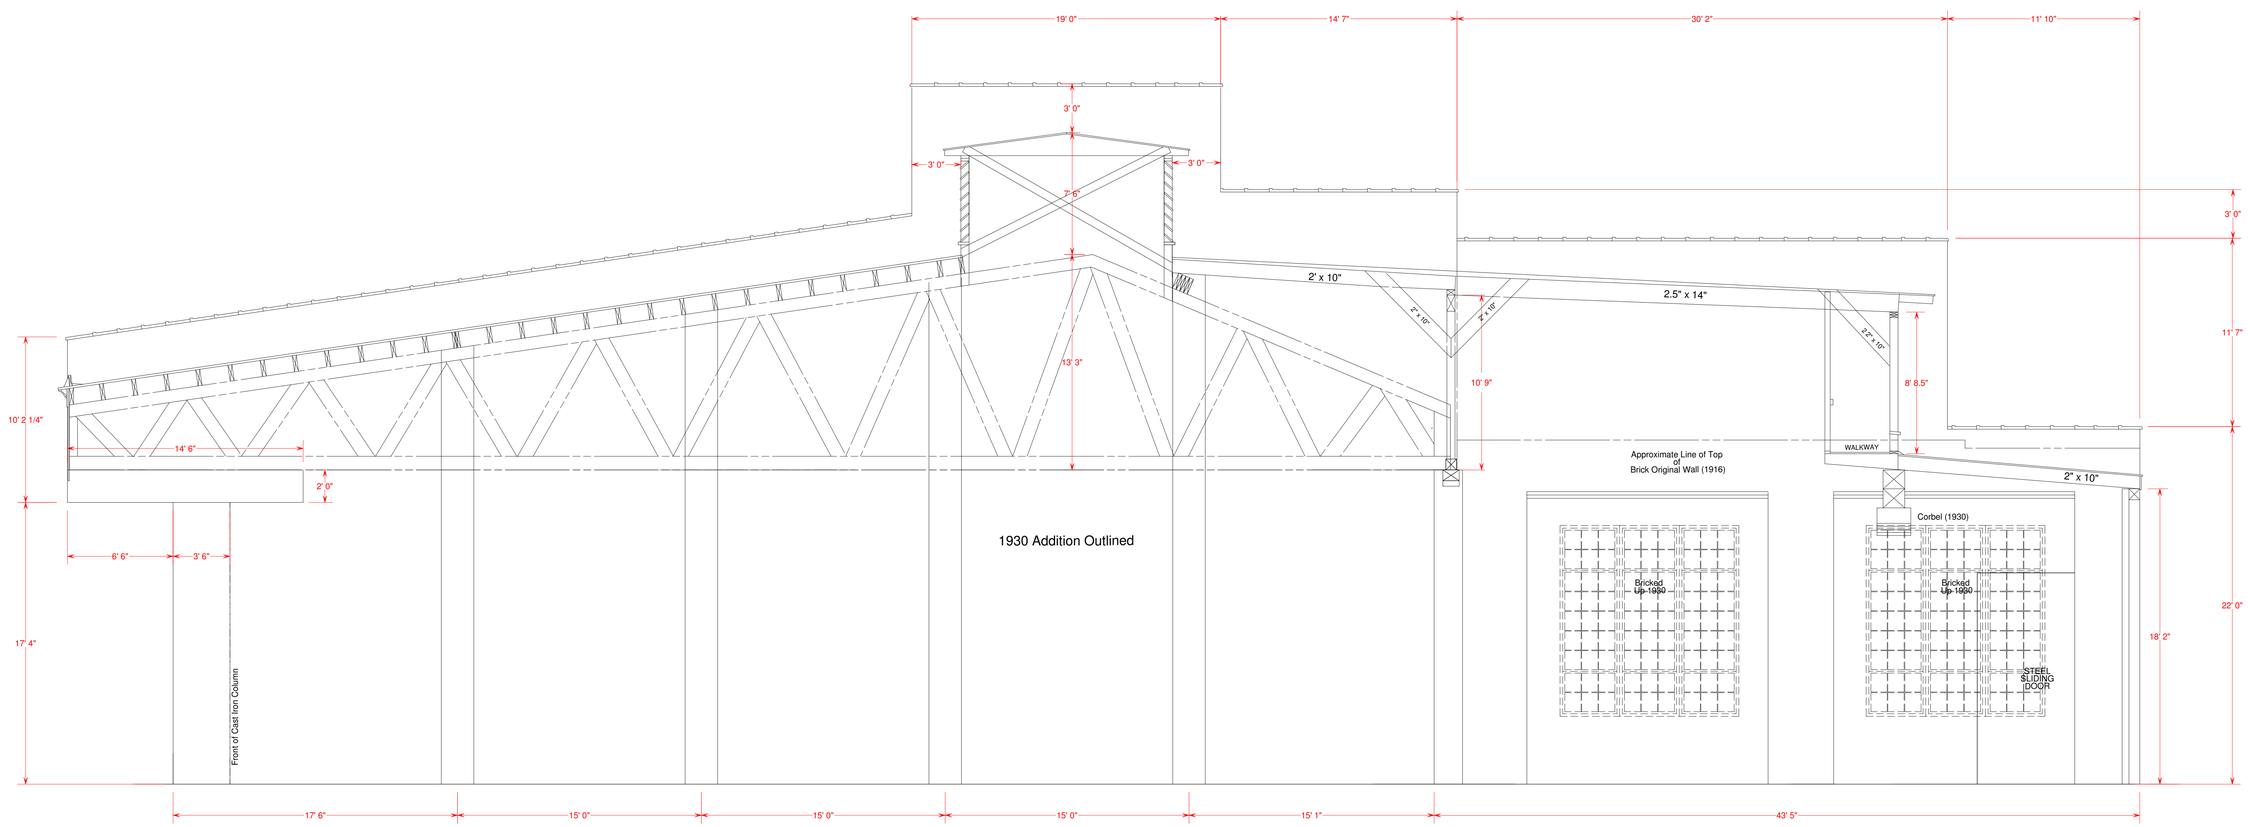
Scale: 1/4" = 1 Ft.	DRAWN BY: 6/ 2007
CIRCA 1930	WILLIAM E. SIMONTON III