THE CHESAPEAKE AND OHIO RAILWAY COMPANY

ROUNDHOUSE PLAN
AT
HINTON

SUMMERS COUNTY WEST VIRGINIA

HINTON DIVISION – NEW RIVER SUB DIV.
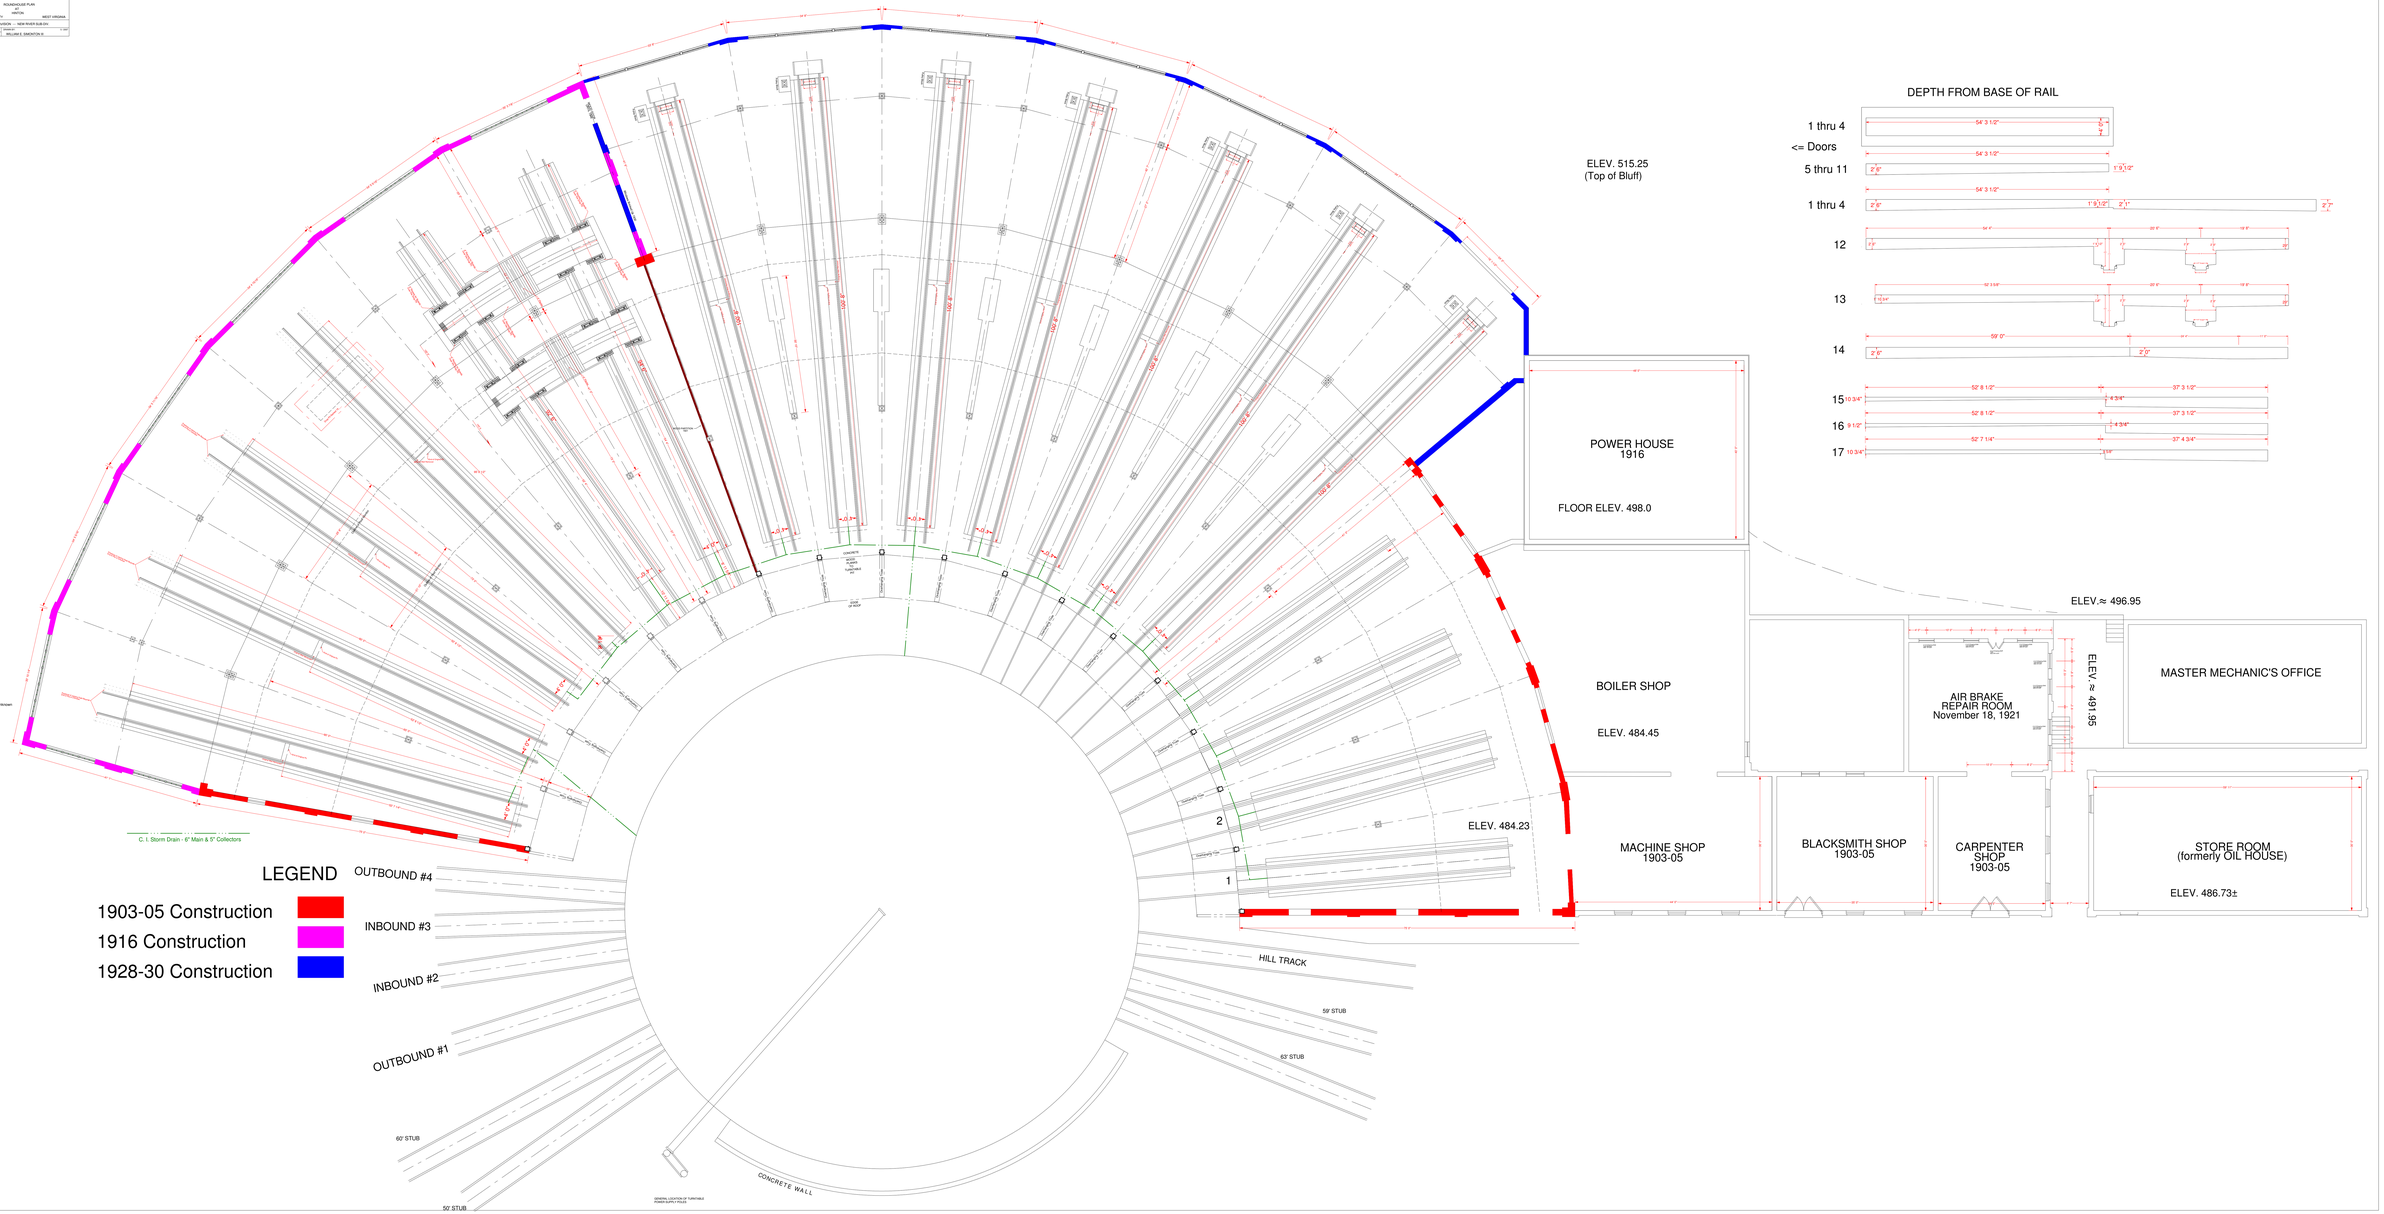
Date: Drawn by: Scale:
Office Info: WILLIAM E. SIMONTON III